FRONT VIEW
1:25

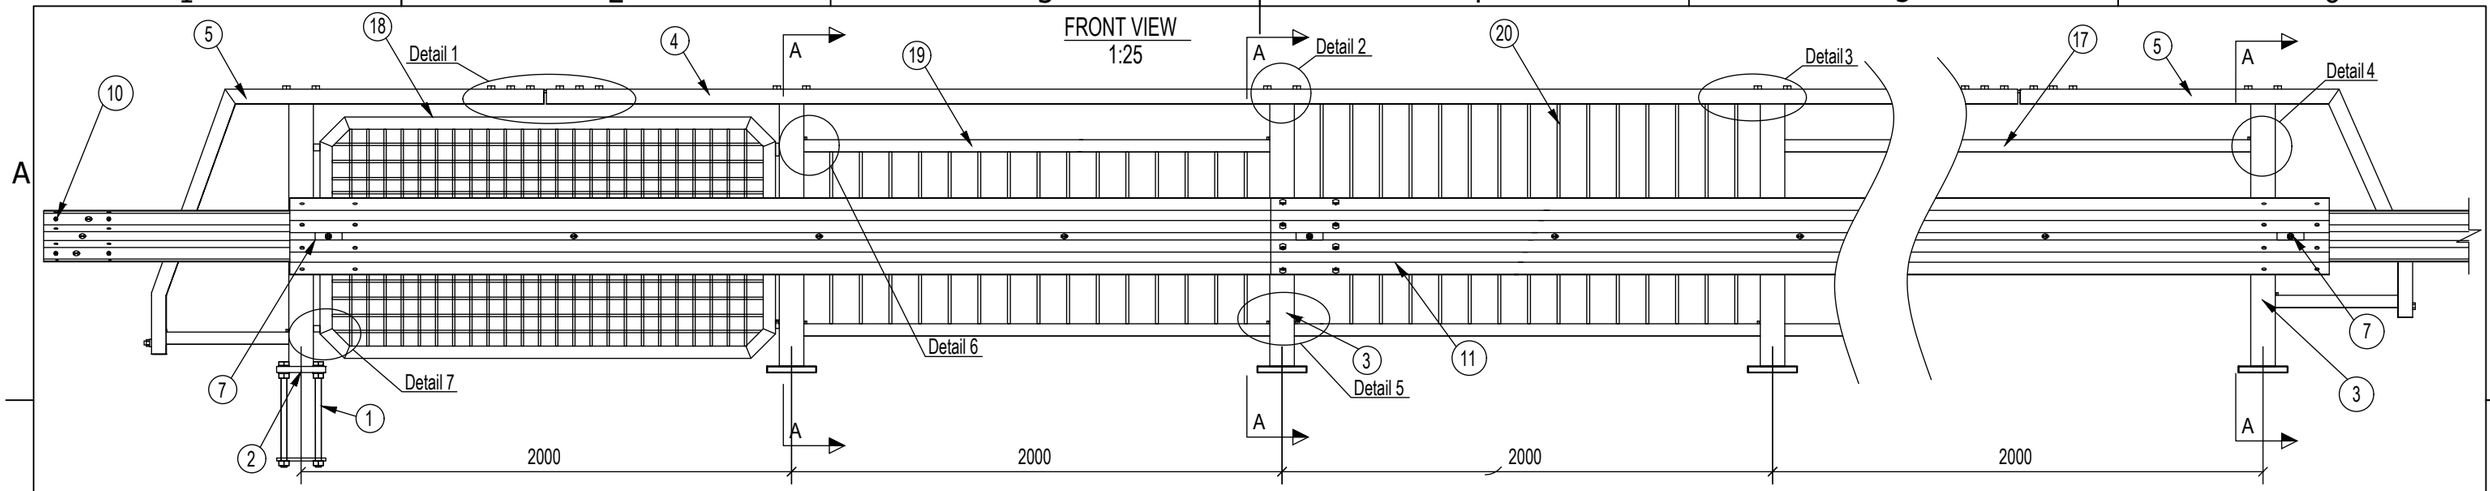


TOP VIEW
1:25

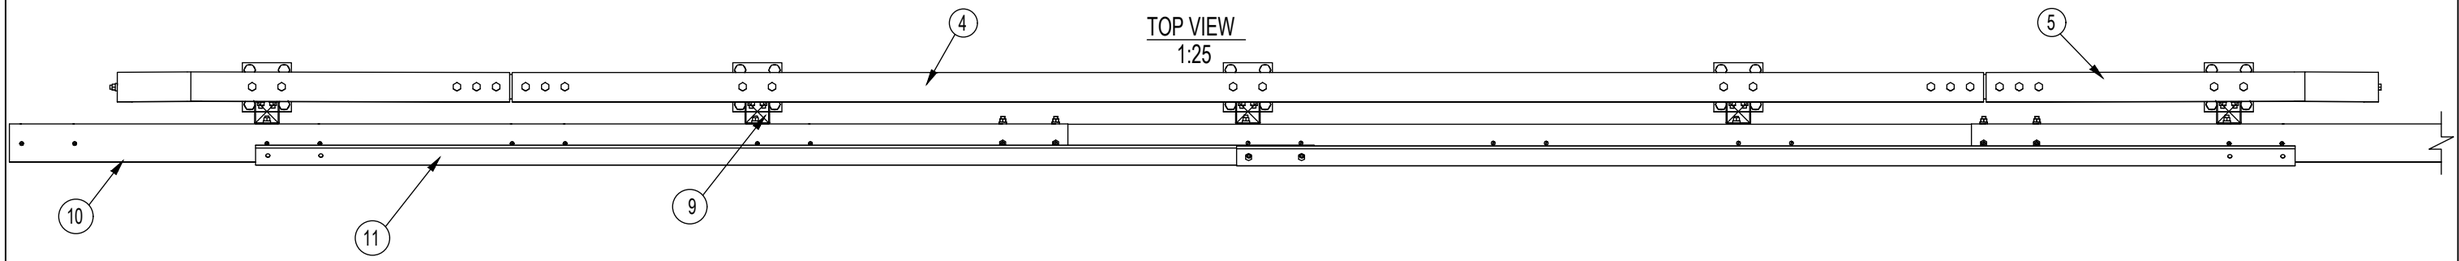

A - A
1:10

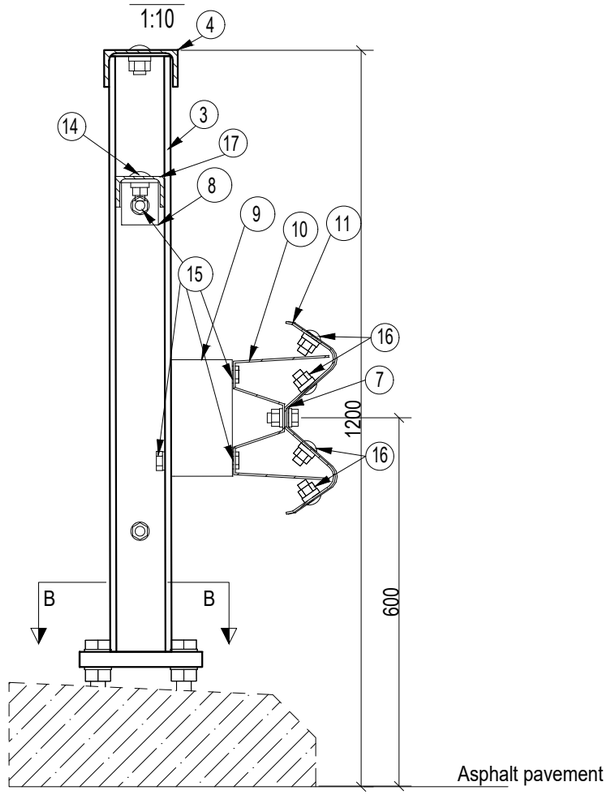


B - B
1:10

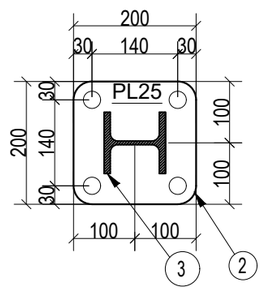


| Designed by | Checked by | Approved by | Date | | Date | |
|---|---|---|---|---|---|---|
| | | | | | 16 10 2018 | |

RSS
Road Safety Supply

RSS BRU 2- Bridge fence

| RSS BRU 2 | Edition | Sheet 1/2 |
|---|---|---|