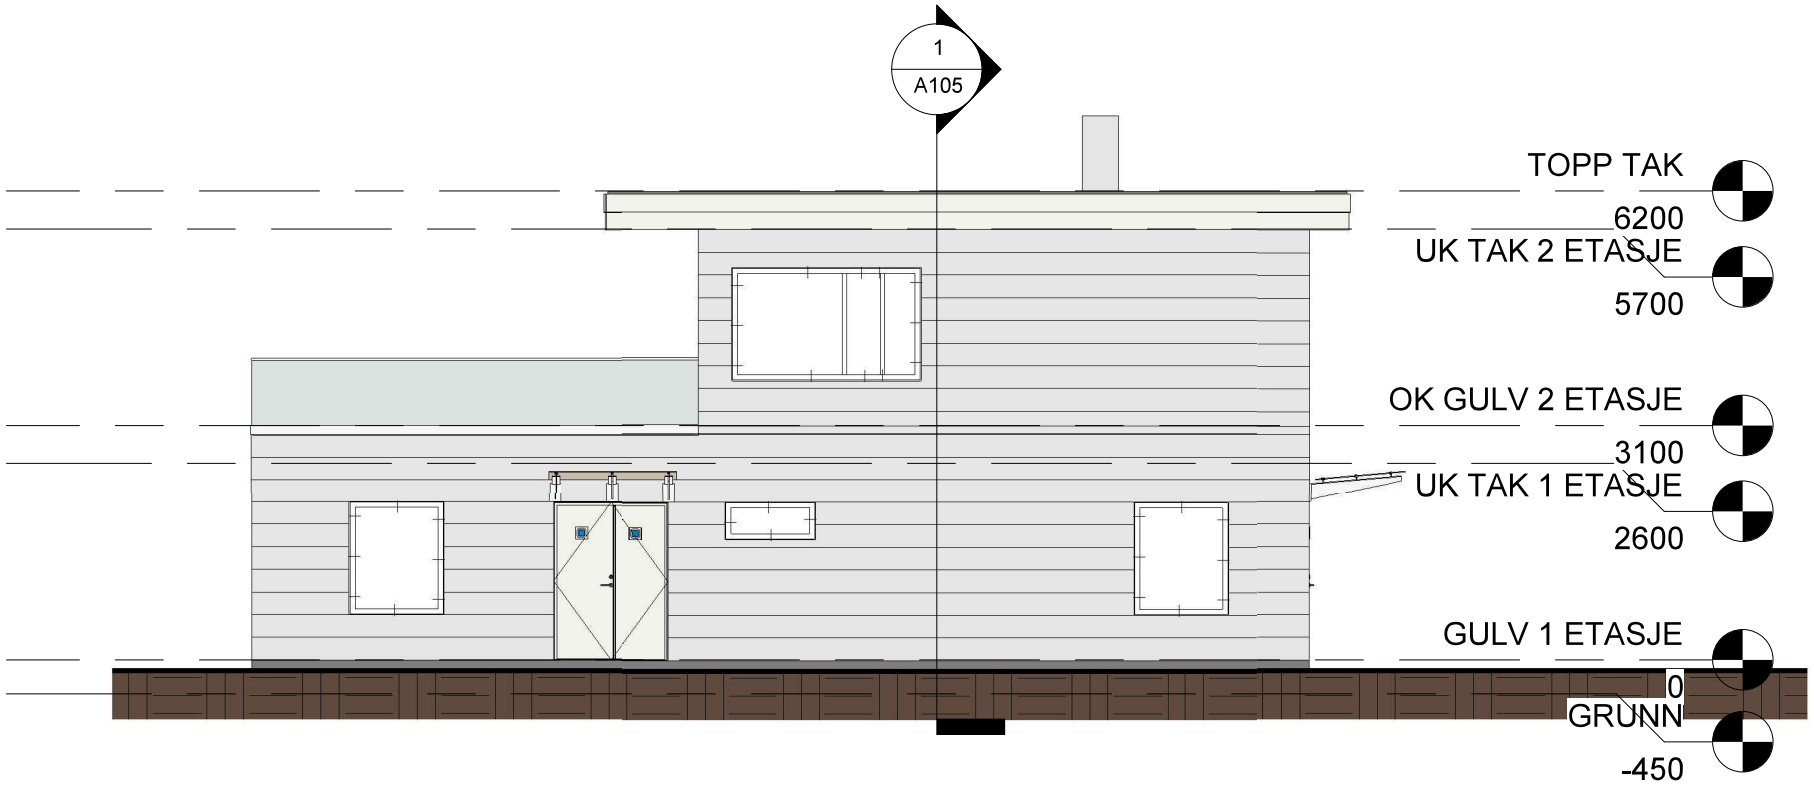

1 NORD
1 : 100

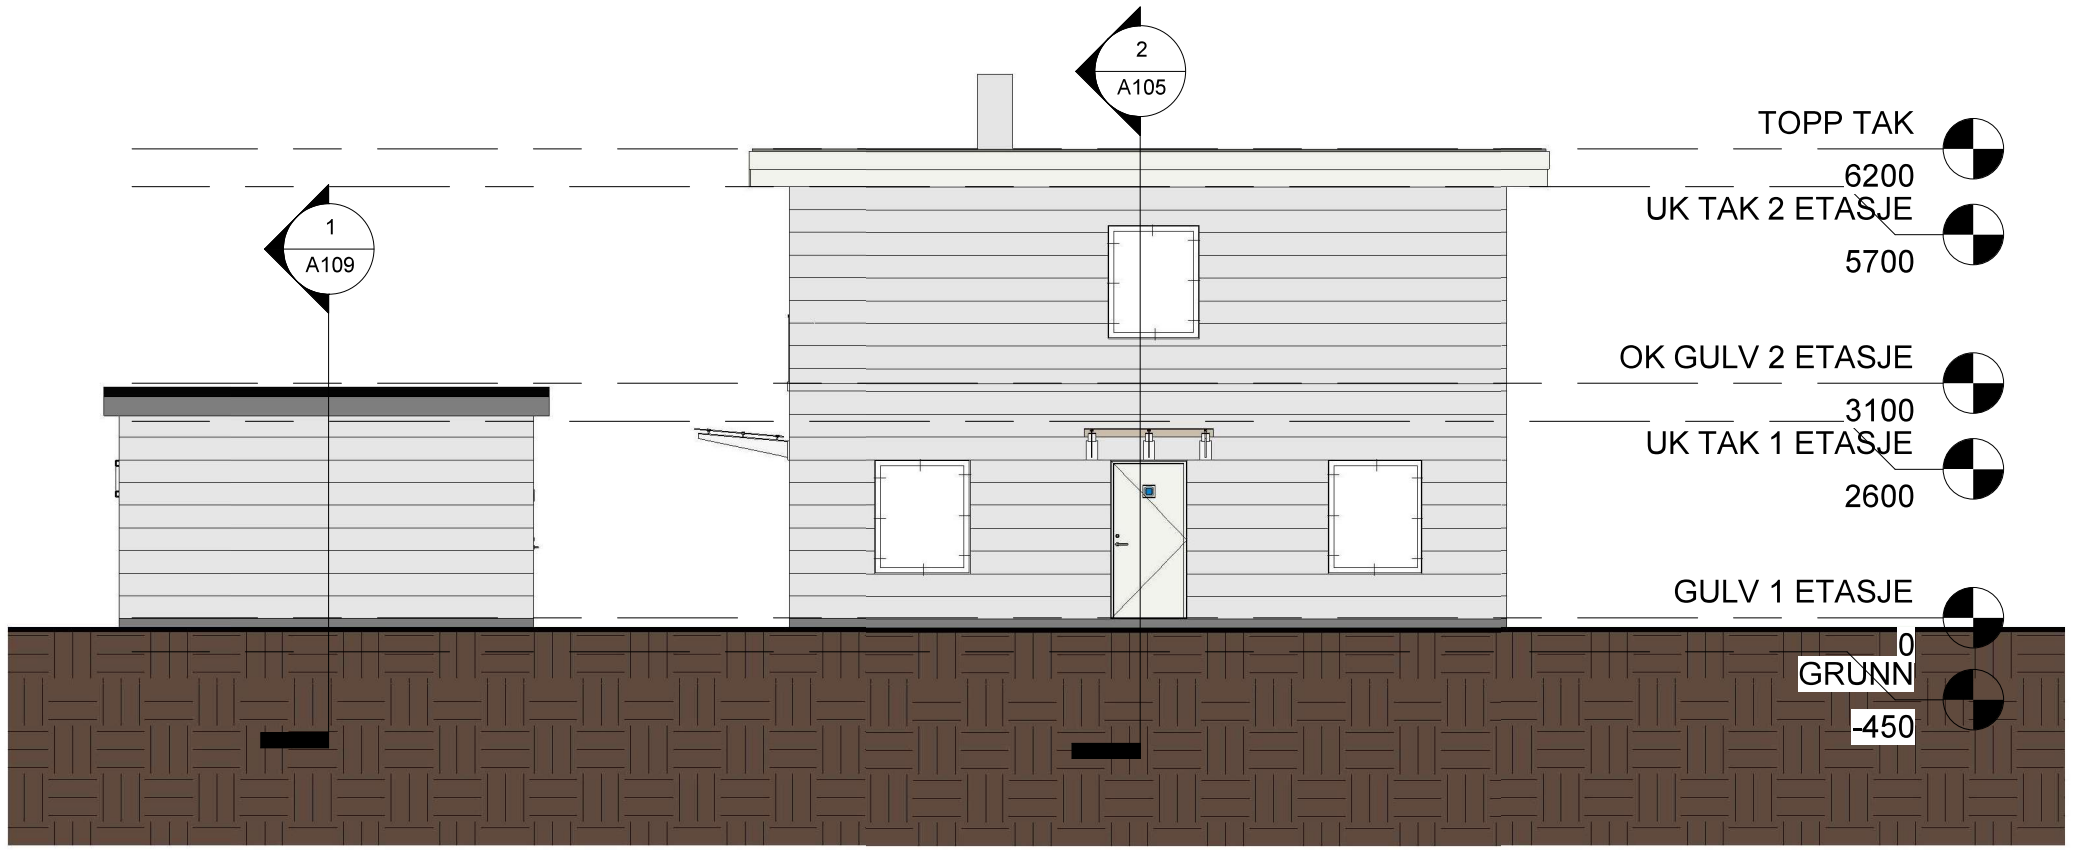

2 VEST
1 : 100

Drawn	TOT		PROJECT	Dwawing Title		Notes		ARCHITECT SEAL
		Date			Dwg. No.		ARCHITECT	
checked	NA	26.03.19	SLÅTTO	FASADER1	A102			
Scale	1 : 100							